NATIONAL GATEWAY I & II

Building I, 3500 S. Clark Street
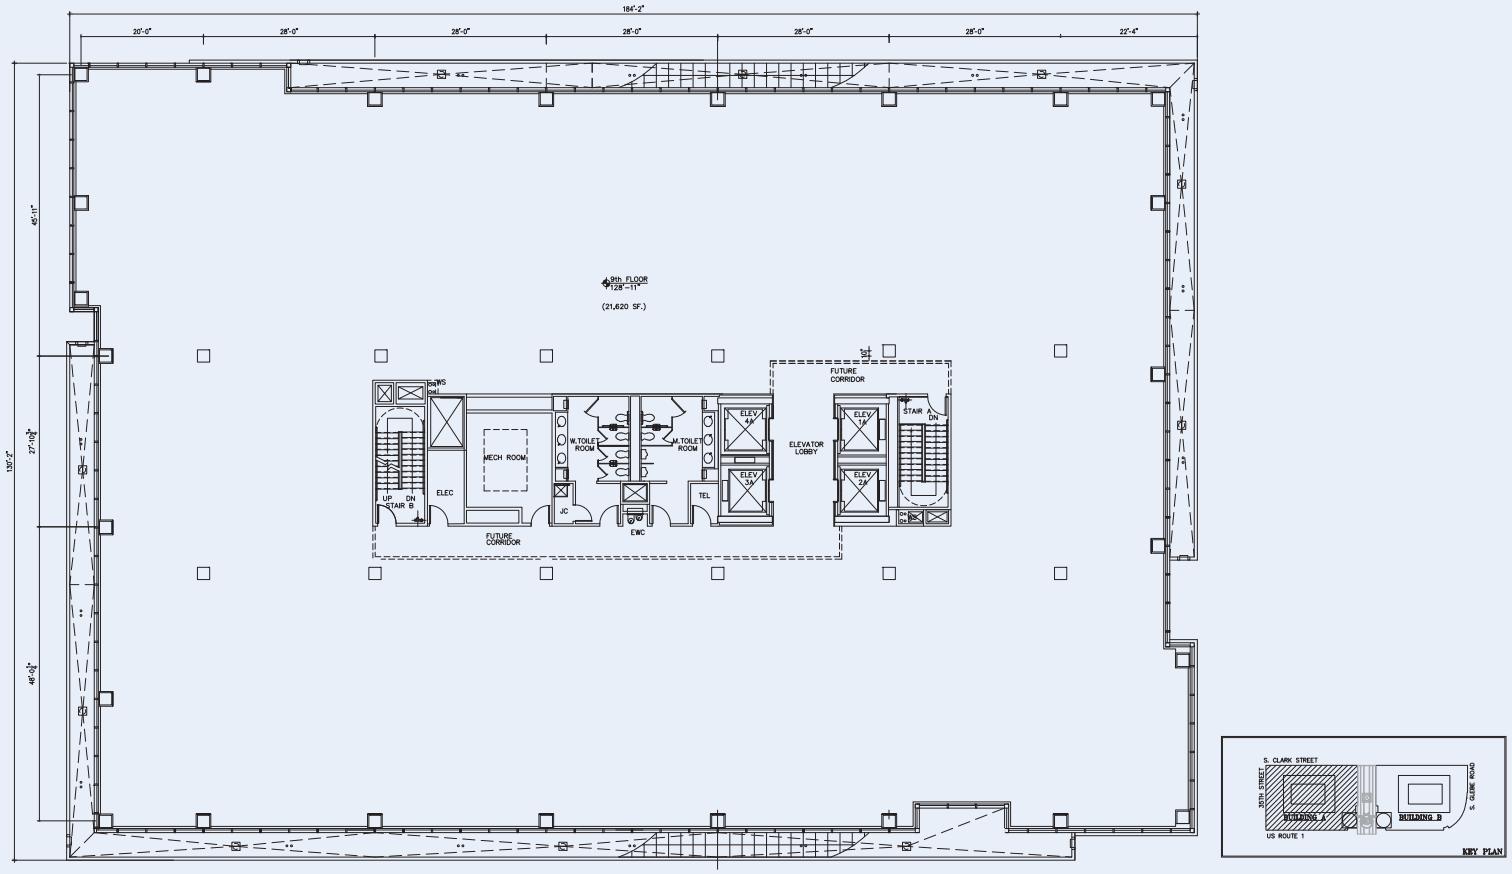
Ninth Floor Plan